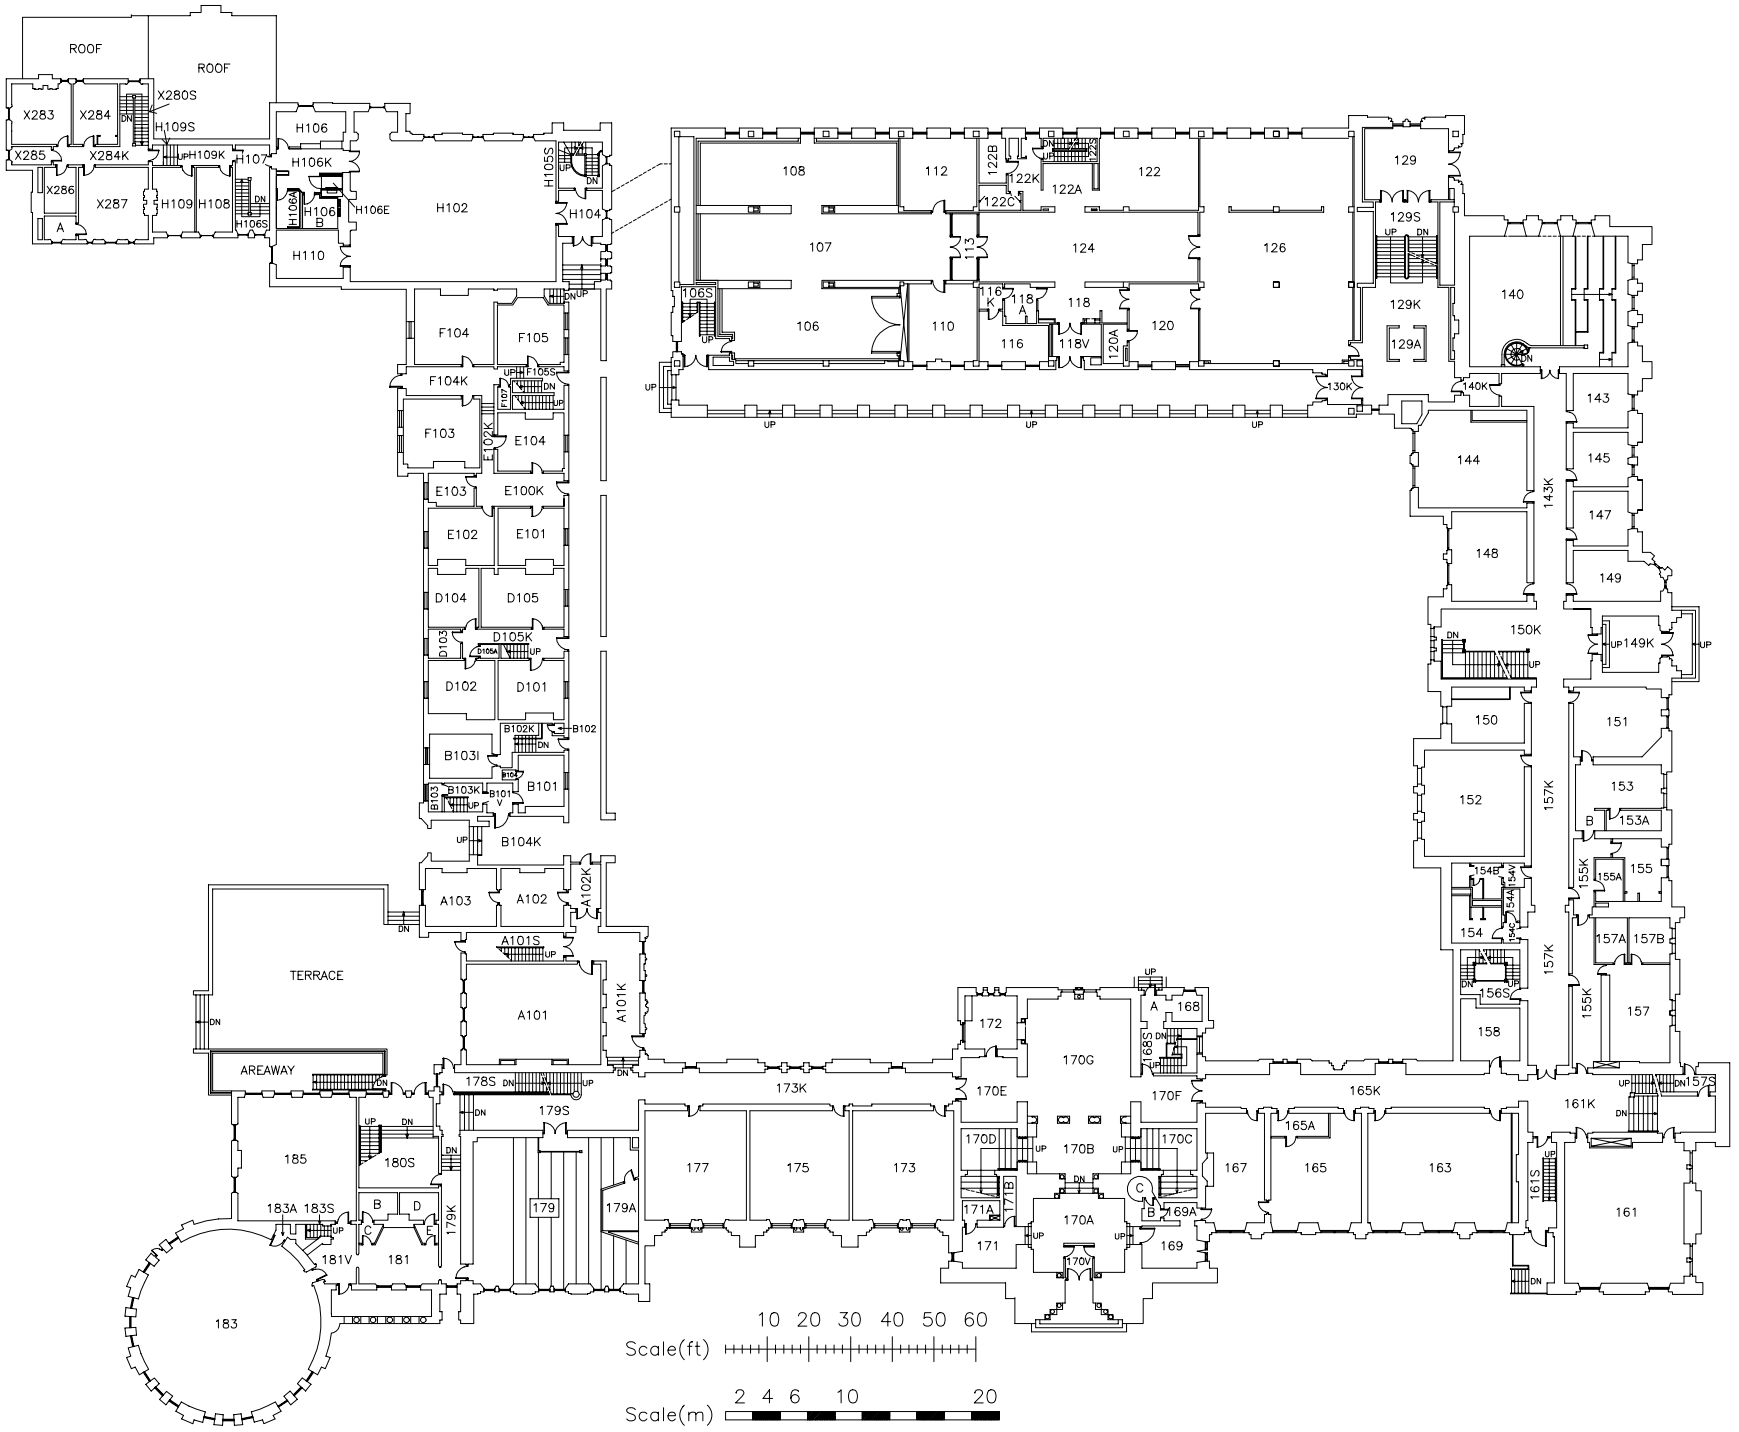

University of Toronto

Office of Space Management

University College

Bldg #1

1st Floor

95/04

Revisions

99/11

03/10

DWG. #

2 of 4